


Abbotsford Campus  
Building G  
Second Floor Plan  
abg2\_201809.vsd

FLOOR AREA: 2,381 sq. metres  
or 25,629 sq.feet.

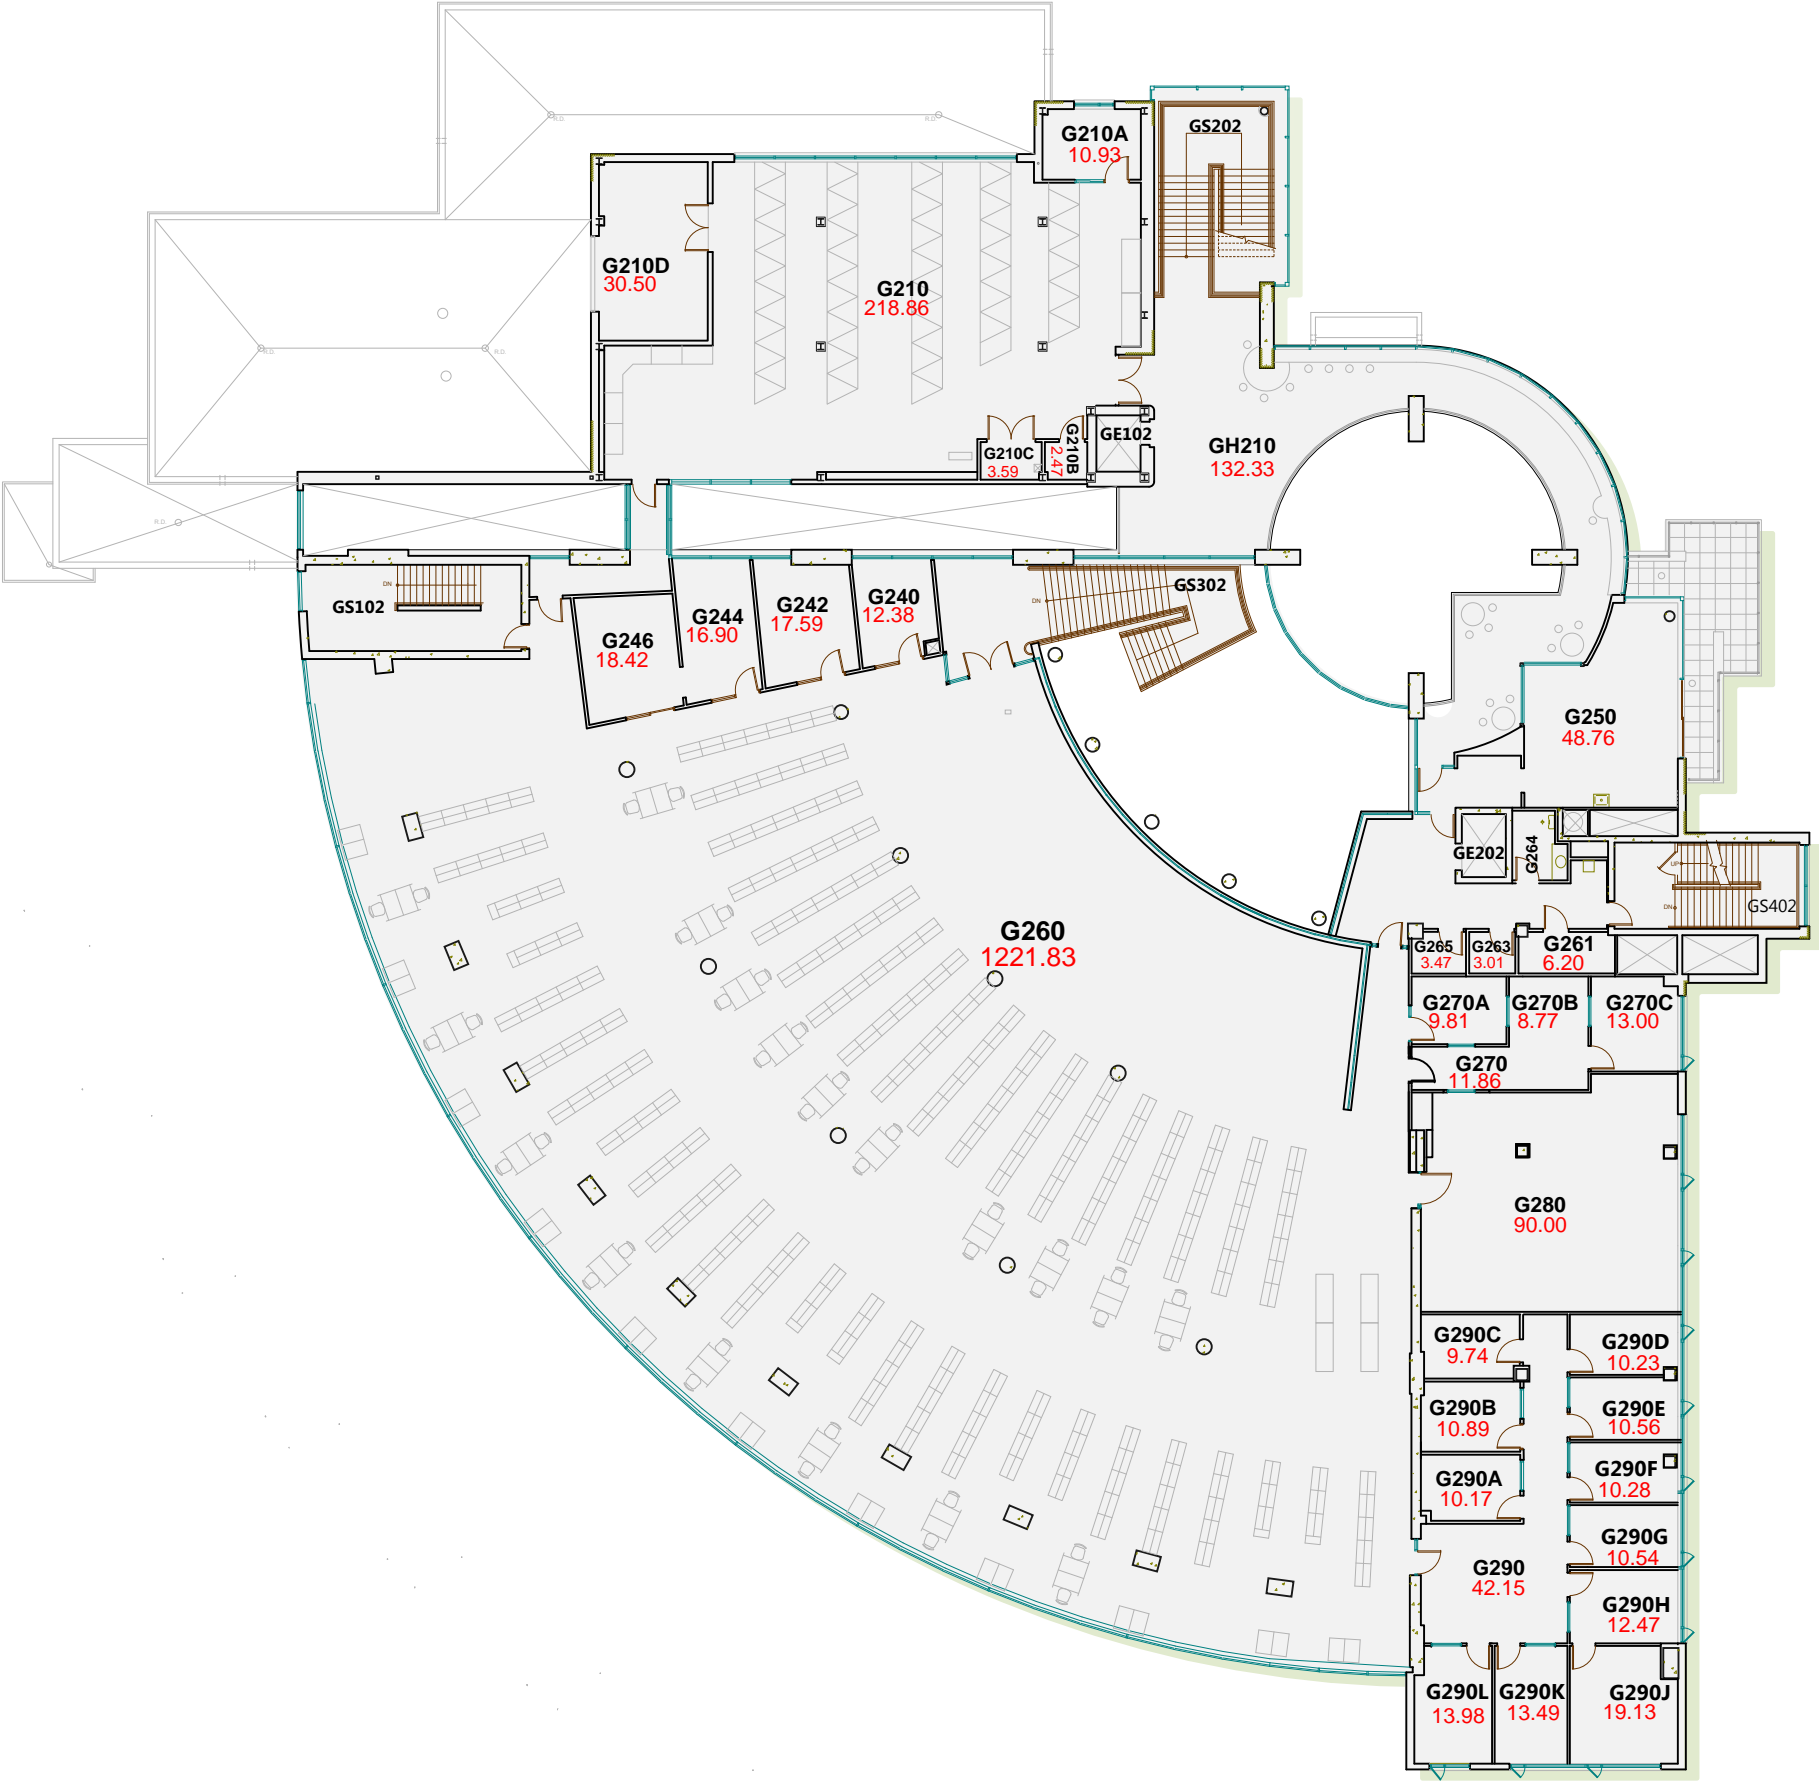

Scale: 1 : 300

