


Mission Campus  
Second Floor Plan  
mid2\_201609.vsd

FLOOR AREA: 1,147 sq. metres  
or 12,348 sq. feet

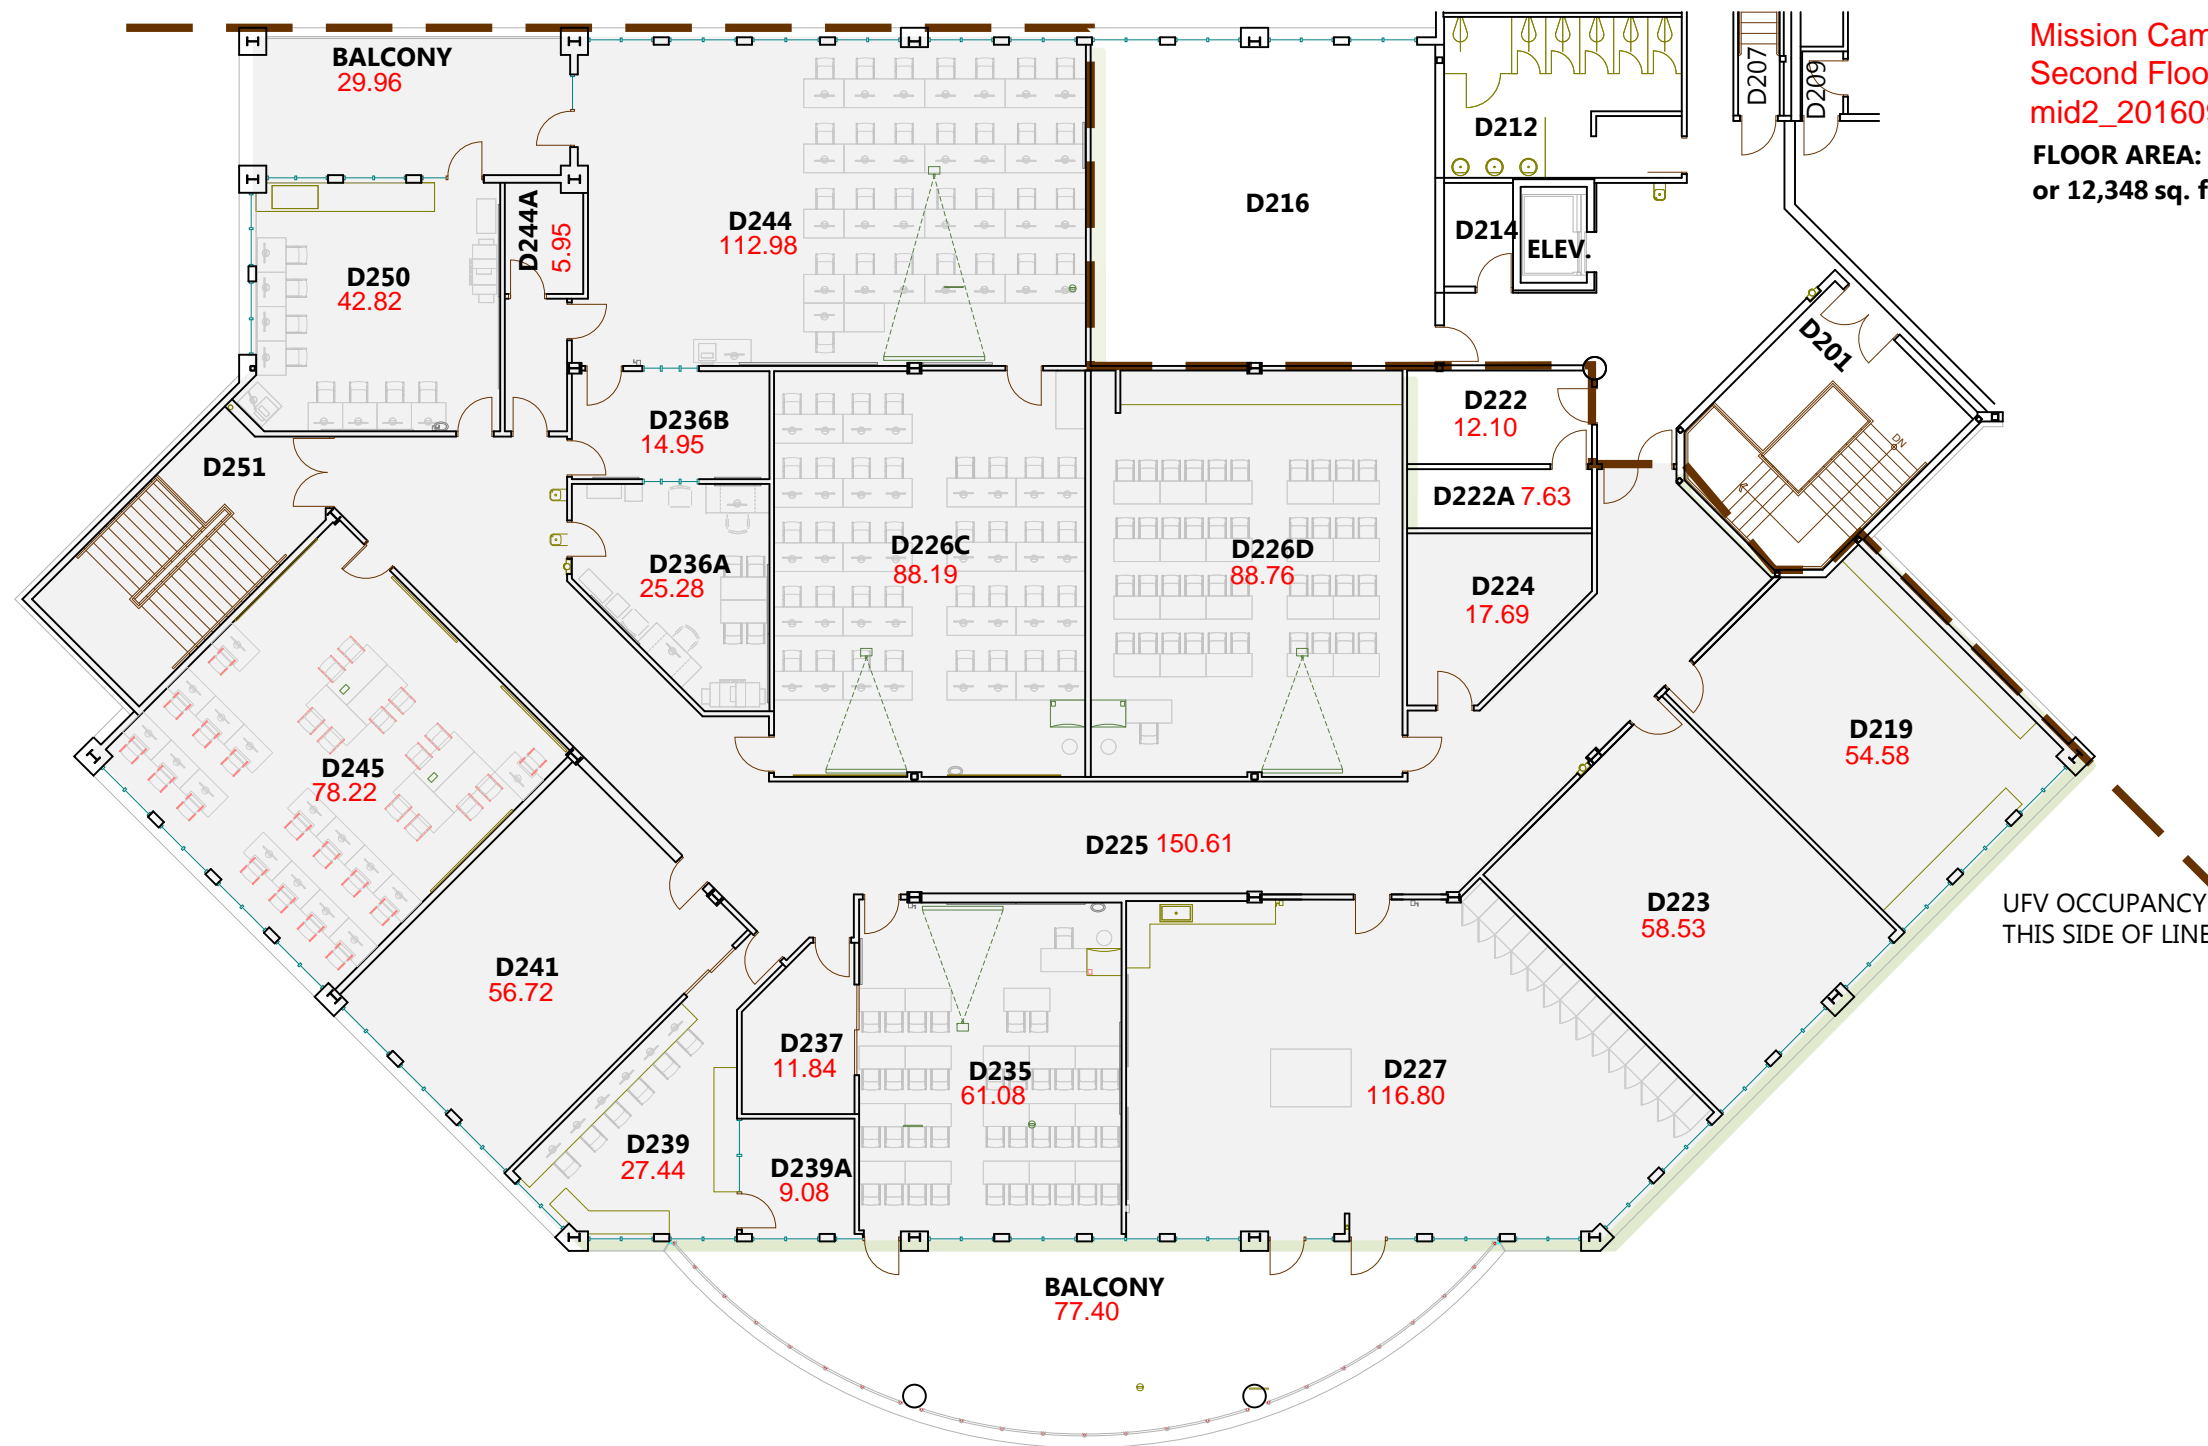

Scale: 1 : 200

