


Abbotsford Campus

Building F

Main Floor Plan

abf1_201610.vsd

FLOOR AREA: 516 sq. metres or
5,557 sq.feet.

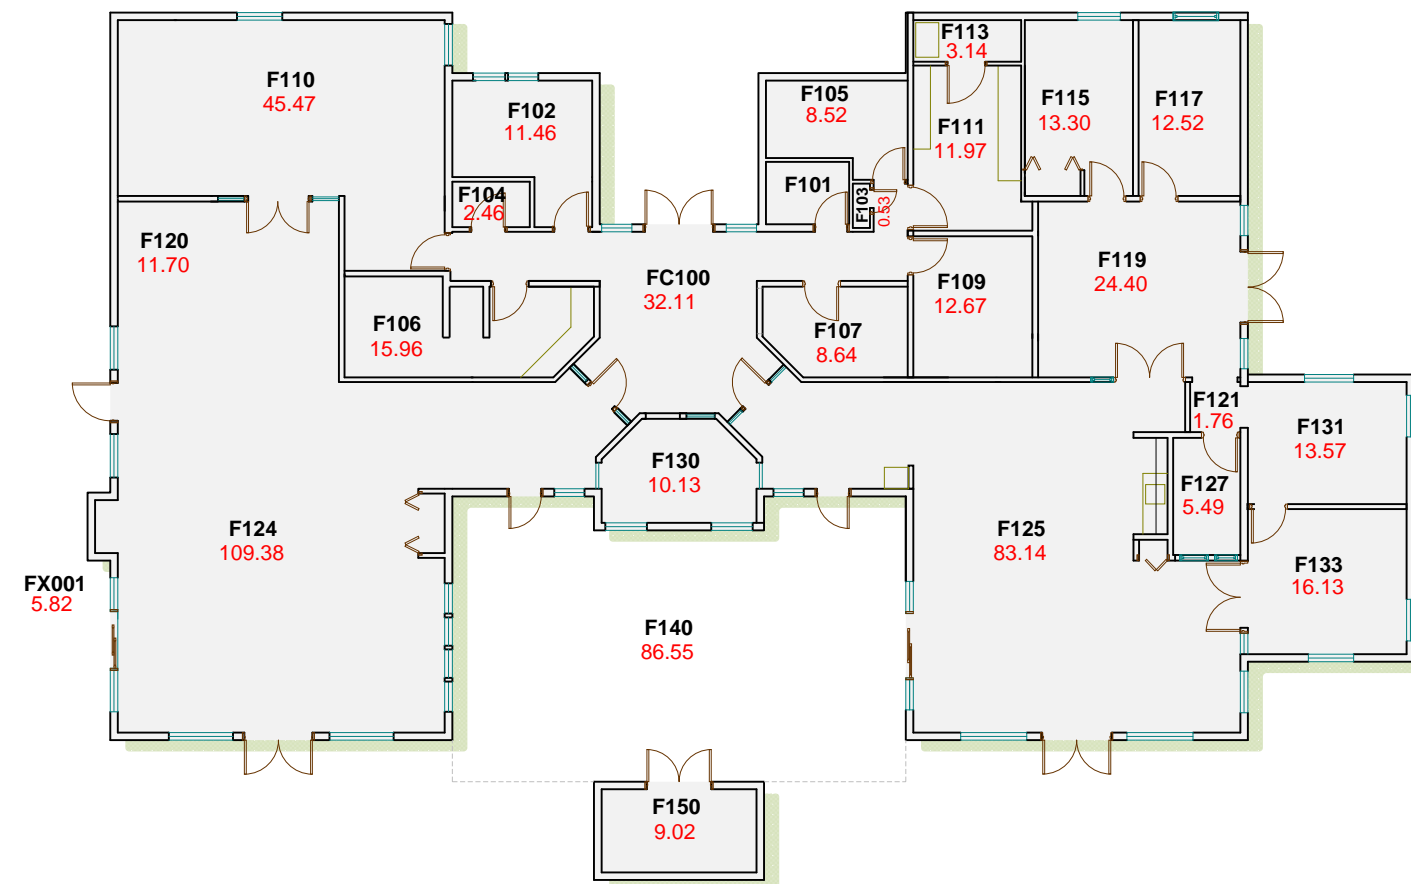

Scale: 1 : 200

